Timbers Civic Association
Recreation Area Priority List

Capital Improvements	Cost
1. Terracing with Steps	$800 - $1,500
2. Permanent Benches	$400 ea.
3. Permanent Picnic Tables	$500 - $700 ea.
4. Wooden Sign Frame for Announcements	$300 - $400
5. Modular Climber	$3,000 - $5,000
6. Charcoal Grill	$250 - $500
7. Horseshoe Pit	$75
8. Fire Pit	$500 - $700
9. Electricity	$300
10. Sandbox	$200
11. Volleyball Court	$300
12. Fitness Trail	
13. Pavilion	$5,000 - $10,000
14. Water	
15. Meditation Trail	
16. Shade Grass behind Backstop	

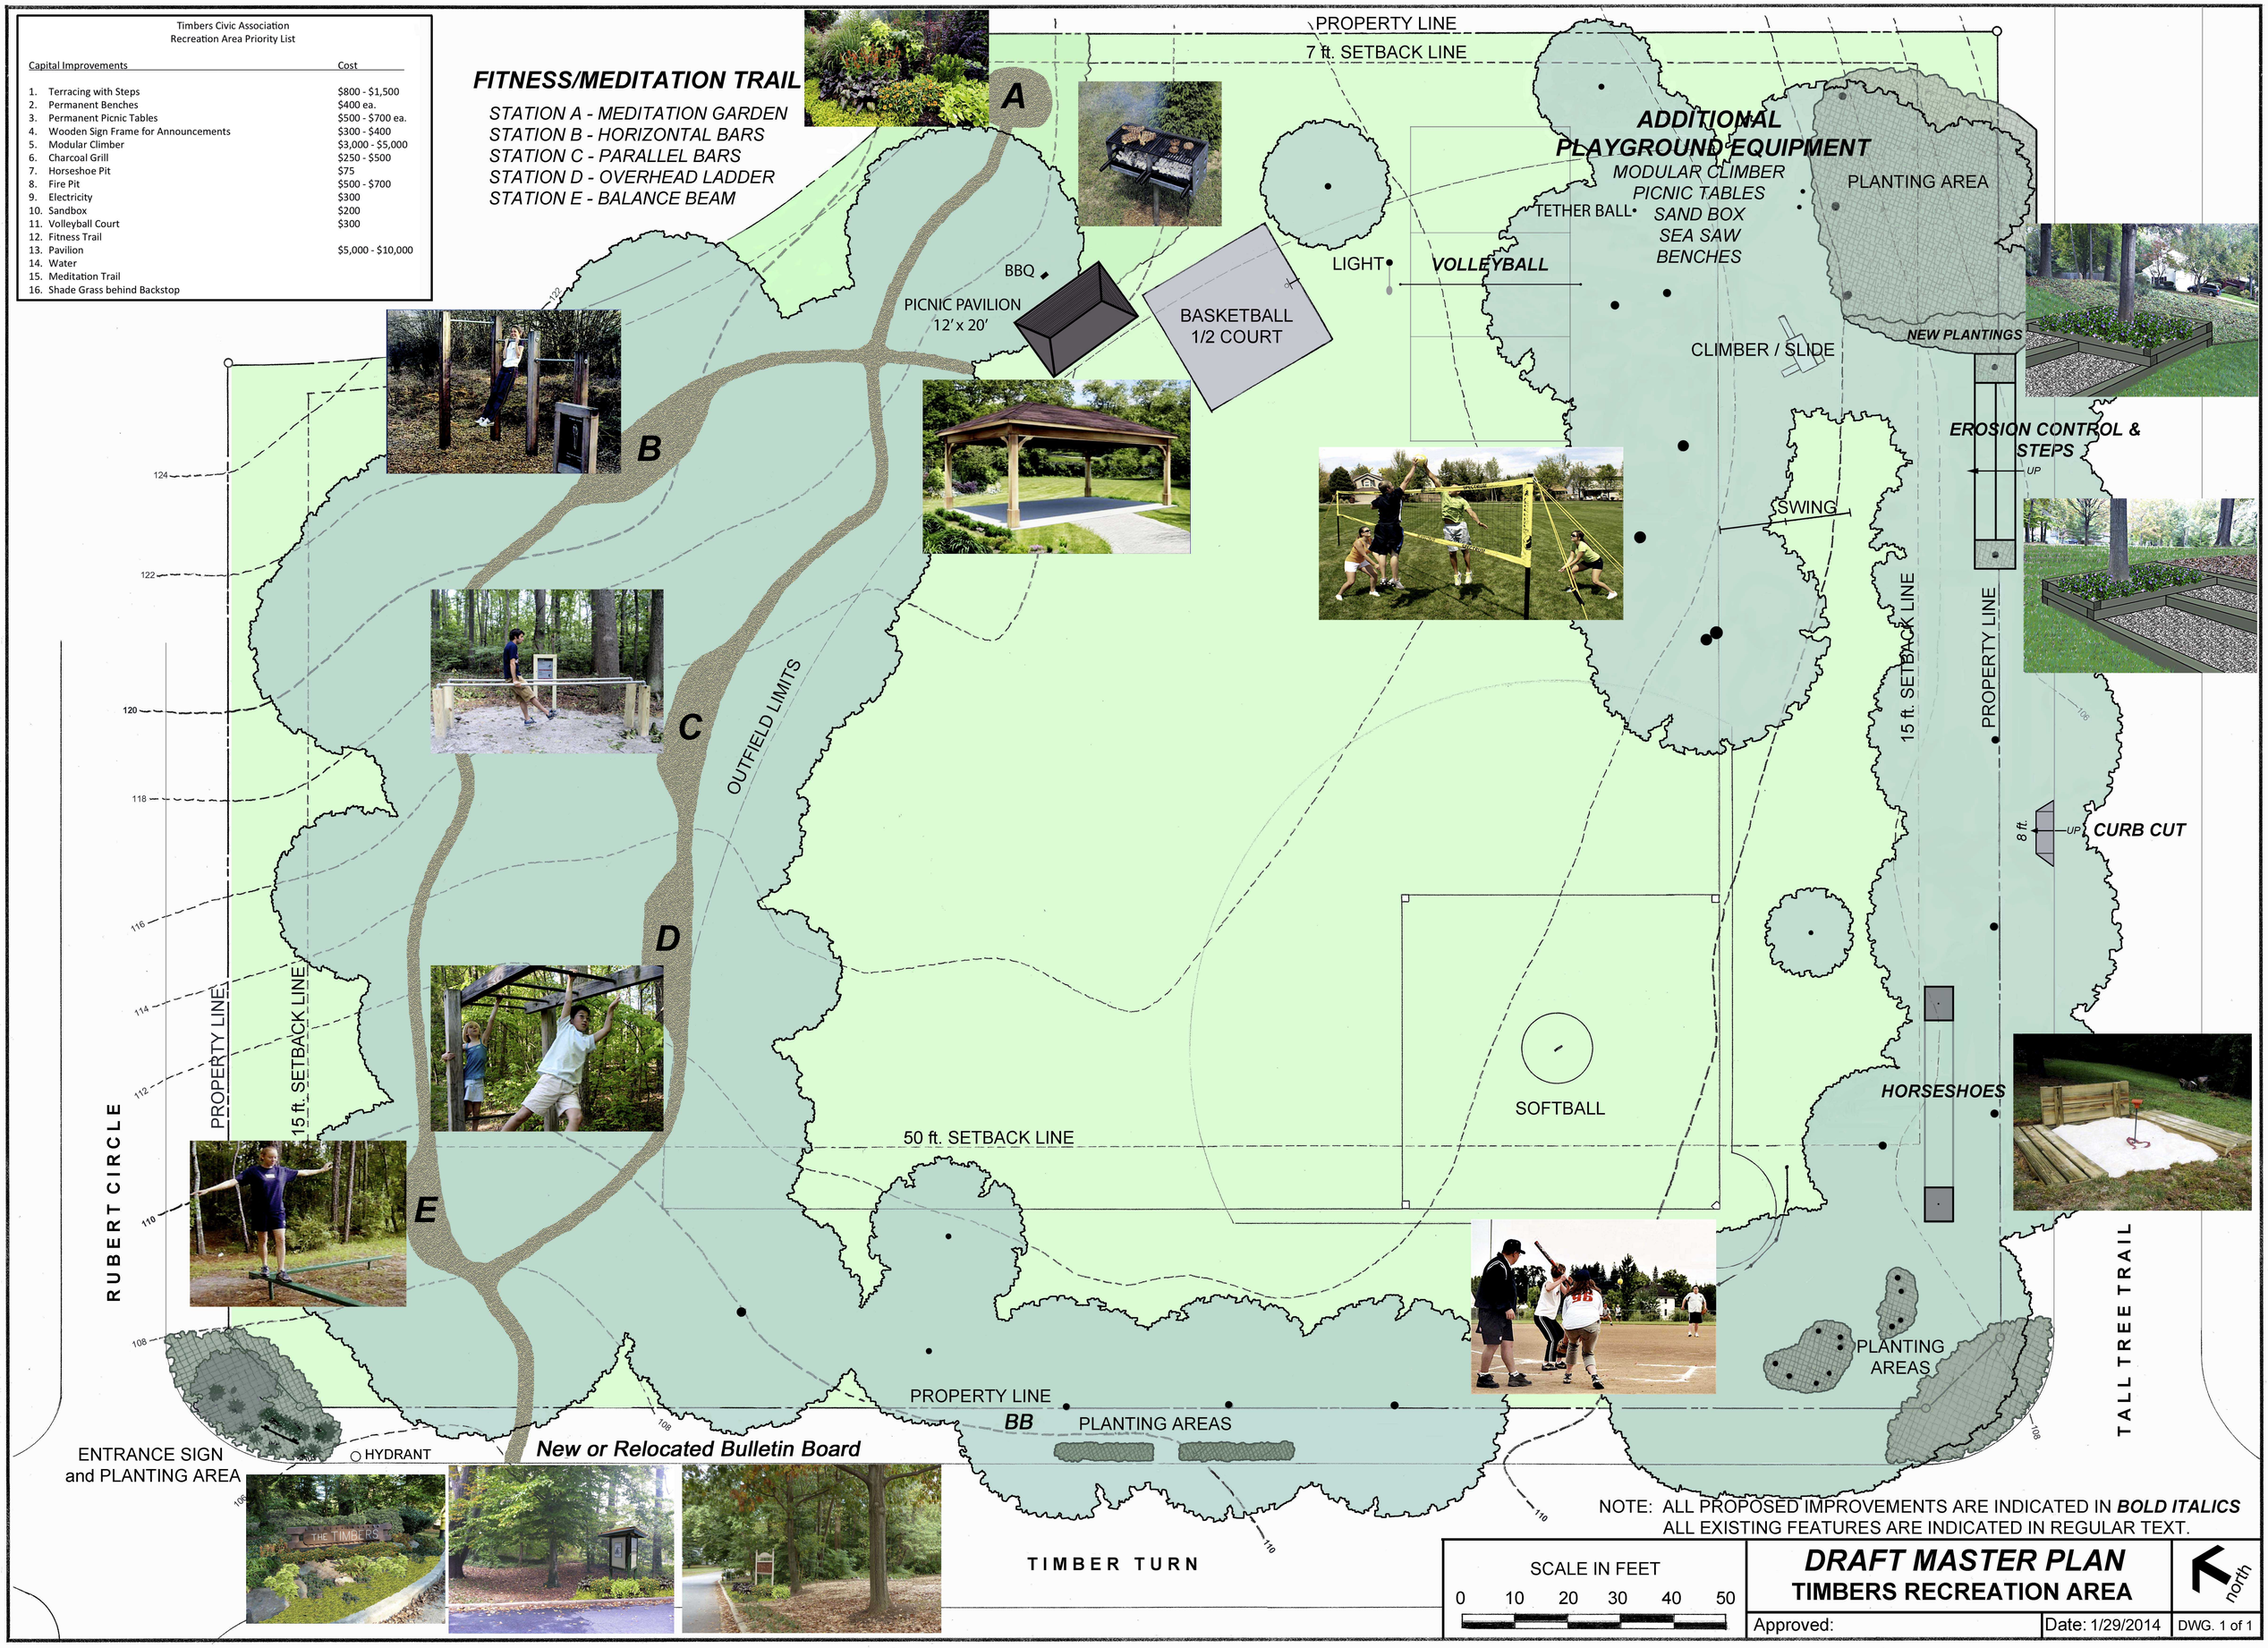

NOTE: ALL PROPOSED IMPROVEMENTS ARE INDICATED IN ***BOLD ITALICS***
ALL EXISTING FEATURES ARE INDICATED IN REGULAR TEXT.

SCALE IN FEET
0 10 20 30 40 50

DRAFT MASTER PLAN
TIMBERS RECREATION AREA

north

Approved: | Date: 1/29/2014 | DWG. 1 of 1